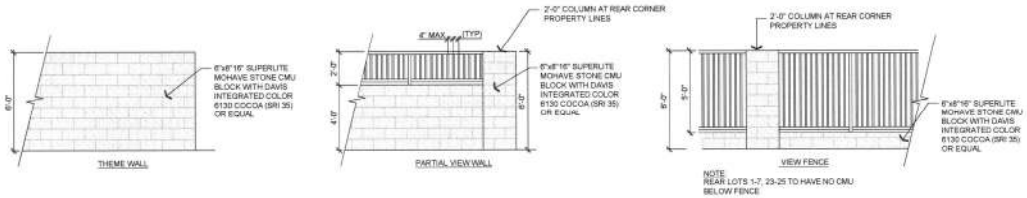

WALL TYPES

3/8"=1'-0" ELEVATION

USE FOR THEME WALL COLUMNS (EXCLUDE PATINA TILES)

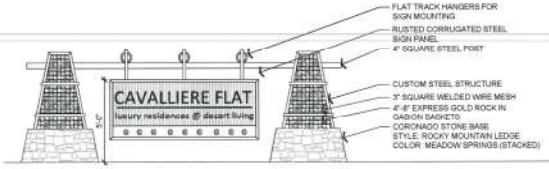

NOTES:
1. SIGNAGE TO BE SUBMITTED UNDER SEPARATE PERMIT
2. SIGN TO MEET CITY CODE, ARTICLE VIII, SECTION 8.518.C

ENTRY SIGN MONUMENT

3/8"=1'-0" ELEVATION

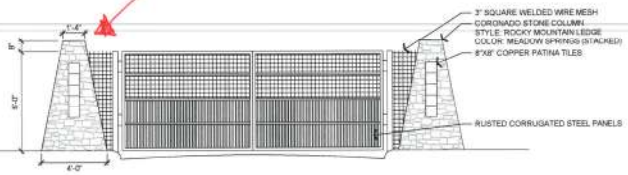

VEHICULAR ENTRY GATE

3/8"=1'-0" ELEVATION

need baskets to complete a total of 10 of these columns

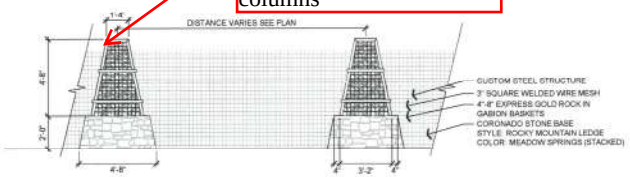

ENTRY FEATURE FENCE

3/8"=1'-0" ELEVATION

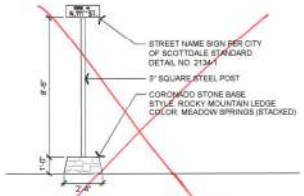

STREET SIGN

3/8"=1'-0" ELEVATION

CAVALLIERE FLAT

LANDSCAPE WALL

ALMA SCHOOL/PINNACLE VISTA, SCOTTSDALE, AZ

Kimley»Horn

© 2015 KIMLEY-HORN AND ASSOCIATES, INC.

7740 North 16th Street, Suite 300
Phoenix, Arizona 85020 (602) 944-5500

DESIGNED	DRAWN	CHECKED
MTA	MTA	JMB

SCALE (H): NONE
SCALE (V): NONE
DATE: JULY 2015
PROJECT NO. 191069012
DWG. NAME 009012LS
SHEET NO. 51 of 52 sheets

602-263-1100
1-800-STAKE-IT

CASE NO.: 16-PP-2014 QS NO.: 49-S3.49-54 PLAN CHECK NO.: 1431-15-1 ZONING: 12-ZN-2014